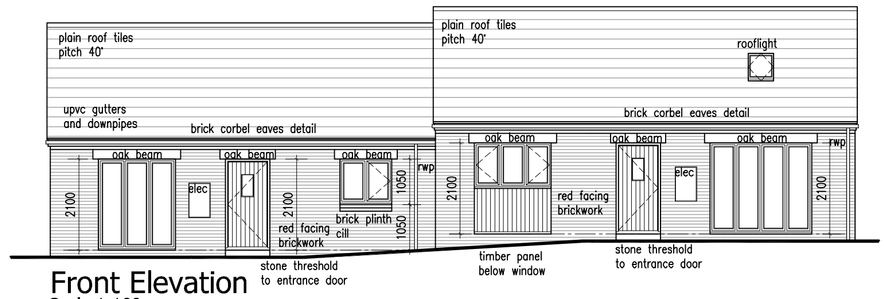

Front Elevation
Scale 1:100

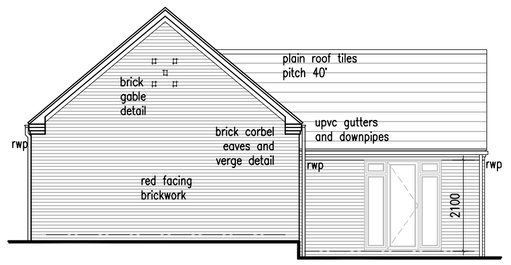

Side Elevation
Scale 1:100

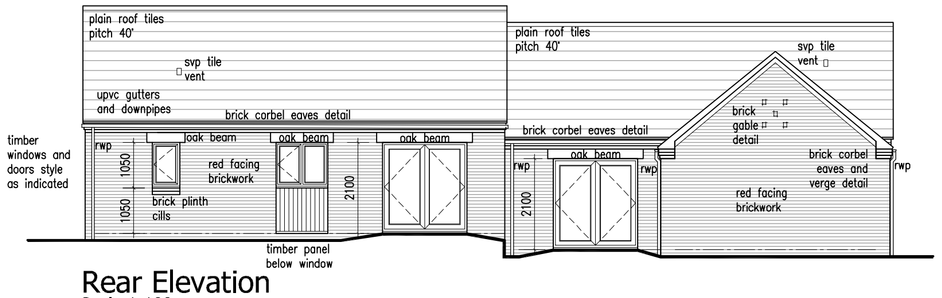

Rear Elevation
Scale 1:100

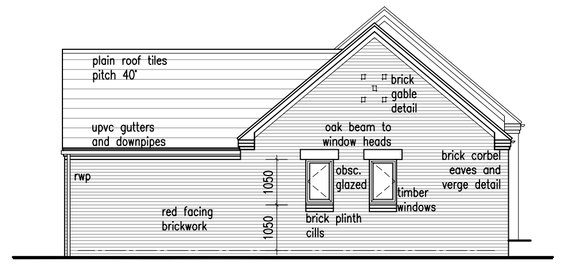

Side Elevation
Scale 1:100

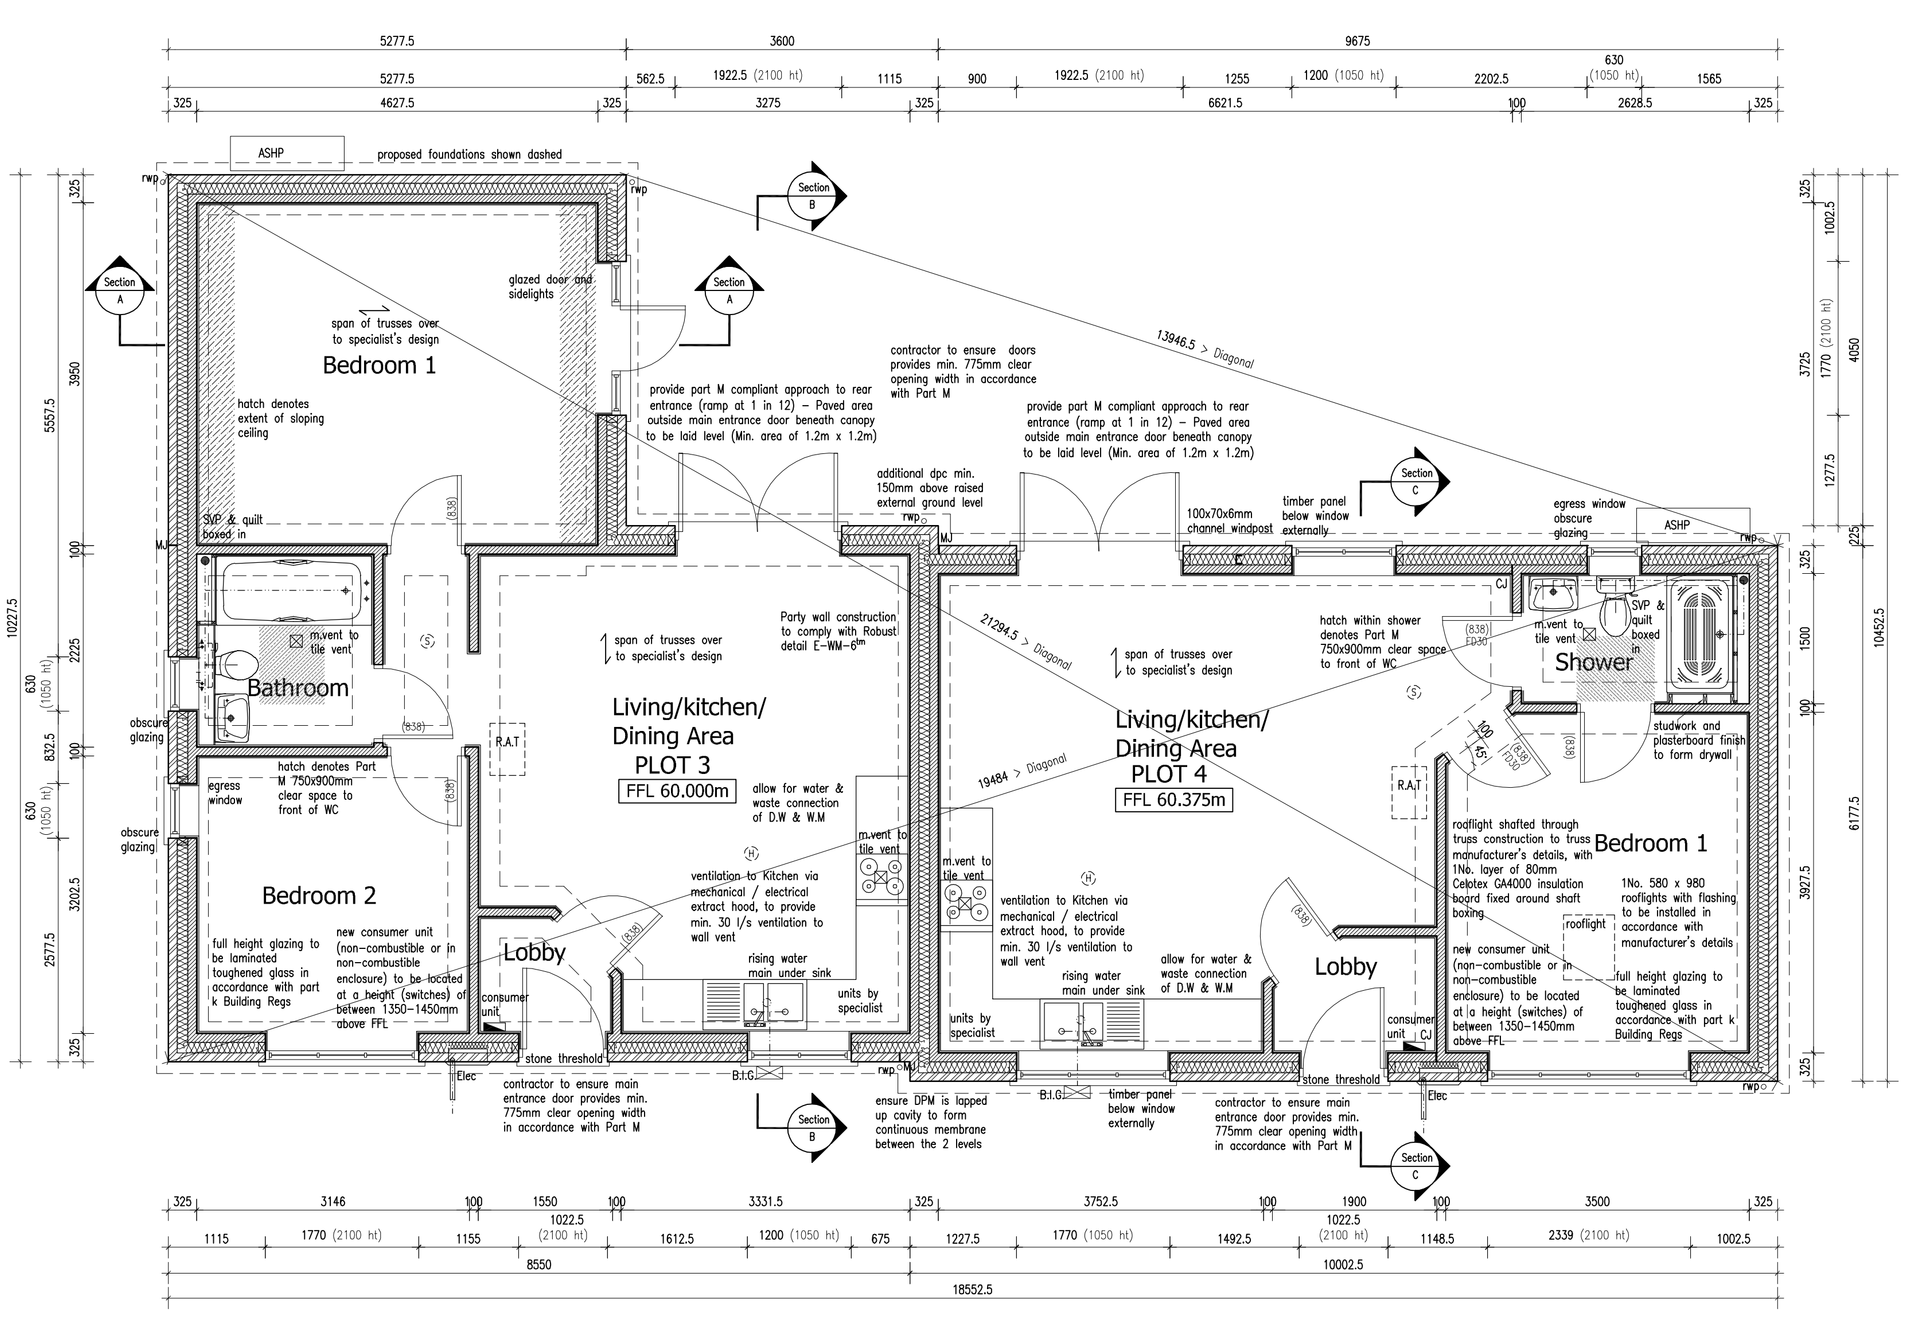

Ground Floor Plan - Plot 3&4
Scale 1:50

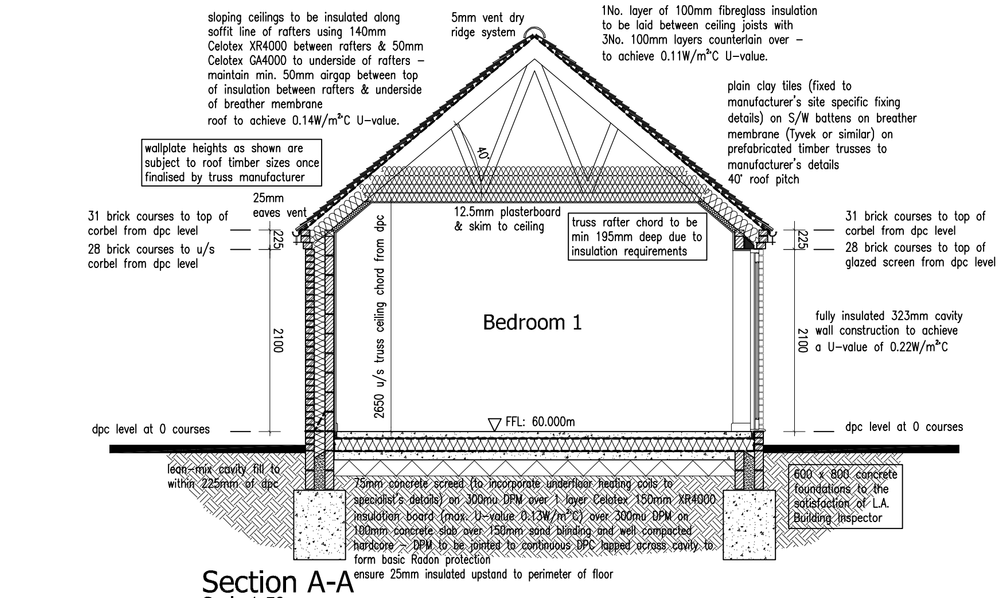

Section A-A
Scale 1:50

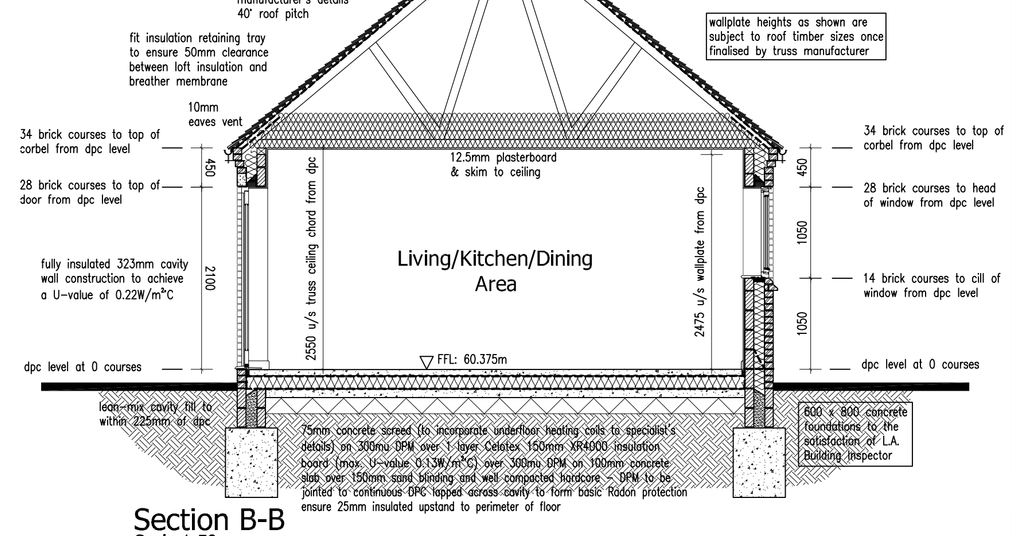

Section B-B
Scale 1:50

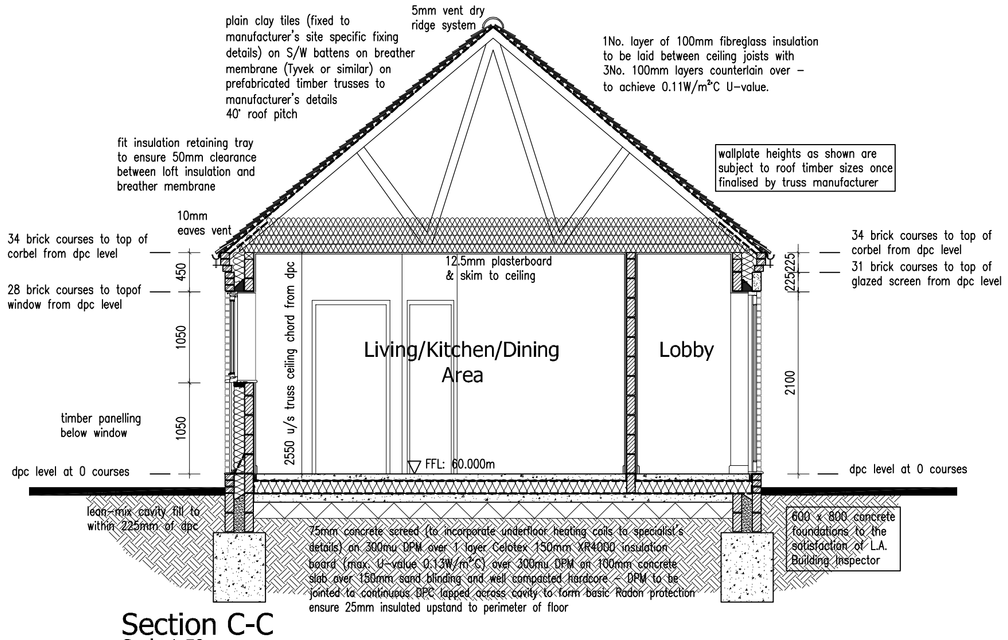

Section C-C
Scale 1:50

1:100 Metres
0 2 4 6

1:50 Metres
0 1 2 3

PRODUCTION DRAWING

PROPOSED RESIDENTIAL DEVELOPMENT ~ BREEDON PRIORY GOLF CENTRE ~ GREEN LANE ~ WILSON ~ DEBRYSHIRE

This drawing is to be read in conjunction with Drawing No.'s 11.2649.18-25 'Production Drawings'

Revisions : B Amened in line with SE details 02.10.19
A Floor Plan Amendments 01.10.19

Figured dimensions must be taken in preference to scaled dimensions and any discrepancies are to be referred to David Granger Architectural Design Limited. Contractors, subcontractors and suppliers must verify all dimensions on site before commencing any work or making any workshop drawings. All drawings are copyright of David Granger Architectural Design Limited. Ordnance Survey Data © Crown Copyright. All rights reserved. Licence No. AR100020449. Landmark Ref. LIG0816

DAVID GRANGER
ARCHITECTURAL DESIGN LIMITED

Project
Proposed Residential Development
Breedon Priory Golf Centre
Wilson
Derbyshire

Drawing Title
Production Drawing
Sheet 7 of 8

Client
Alexander Bruce Ltd

Drawing No.
16.3247.24 B

Date: November 2018
Drawn by: ELB
Scale (A1 Size): As Shown
Checked by: SF

The Old Dairy, Mill St., Packington,
Ashby-de-la-Zouch, Leics. LE65 1WN
Tel: 01530 560939 Fax: 01530 560115
www.davidgrangerdesign.com
Company Reg. No. 5068912