Notes

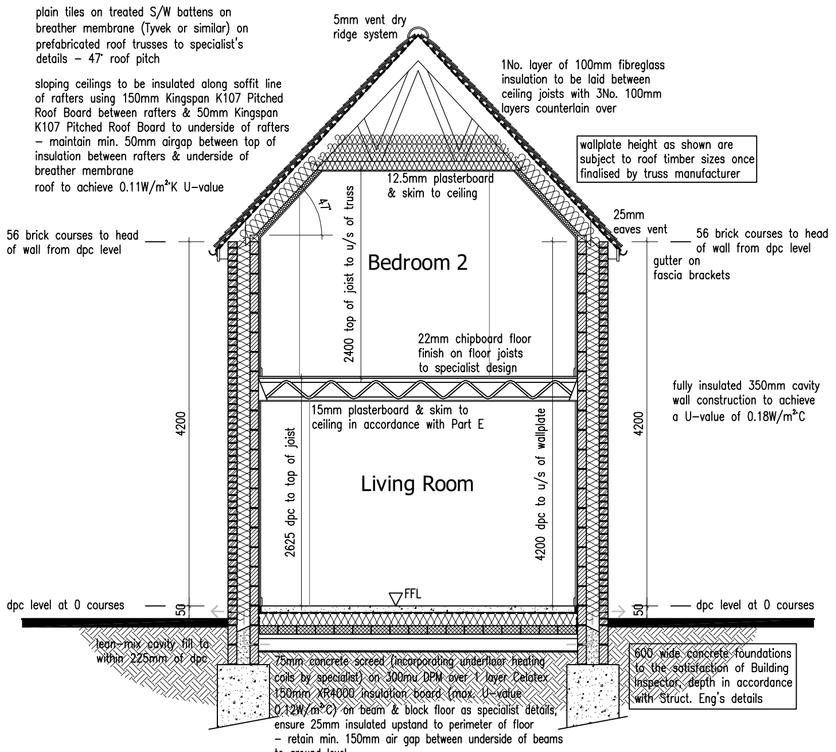

Section A-A
Scale 1:50

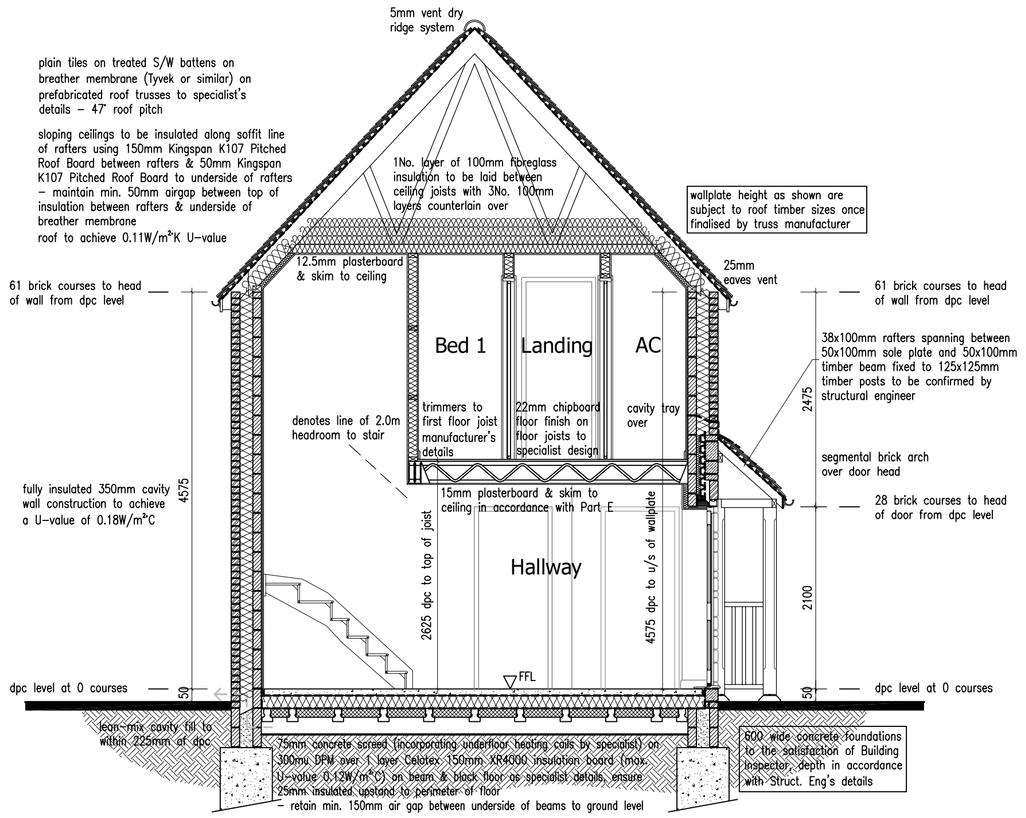

Section B-B
Scale 1:50

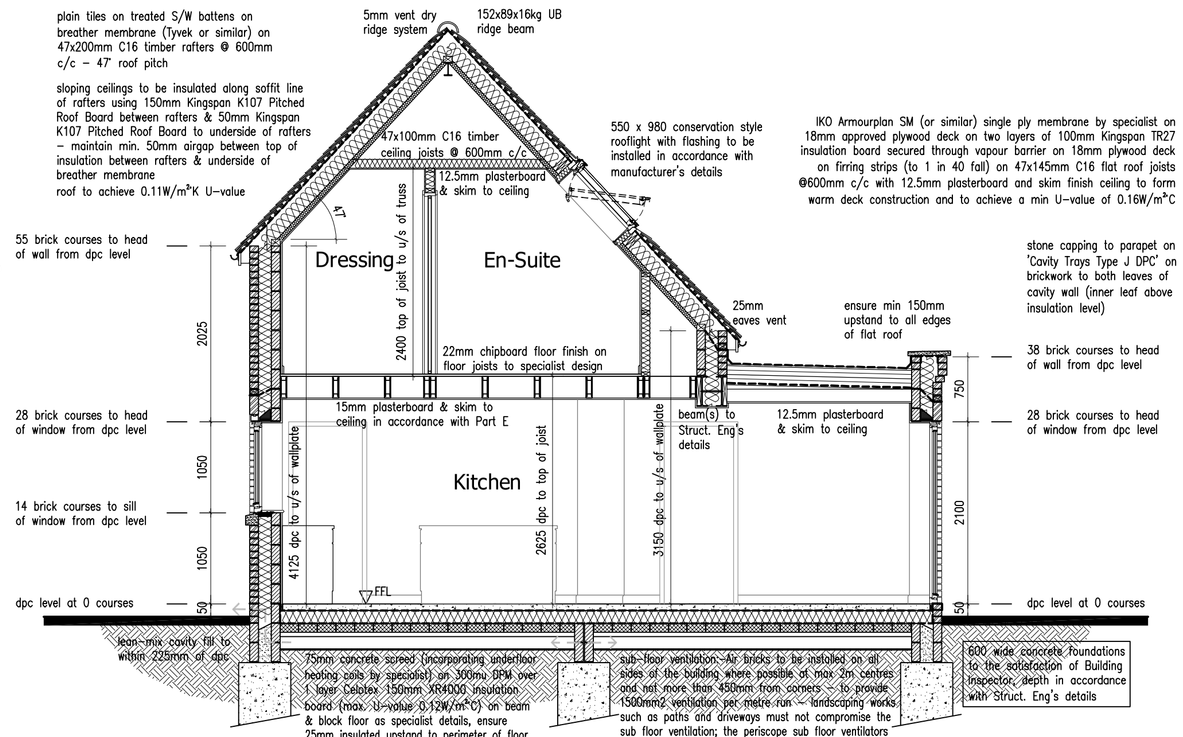

Section C-C
Scale 1:50

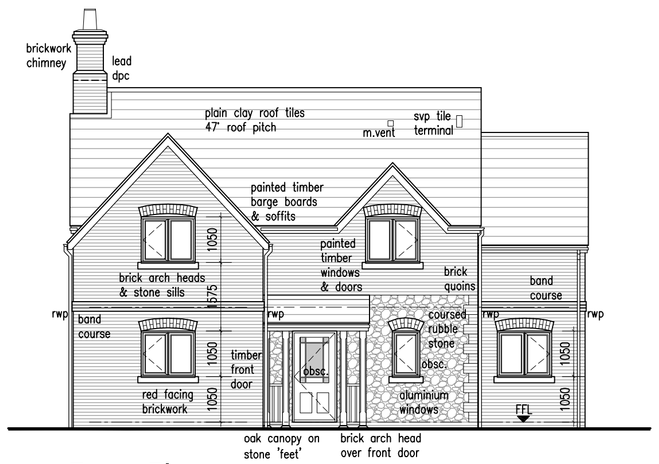

Front Elevation
Scale 1:100

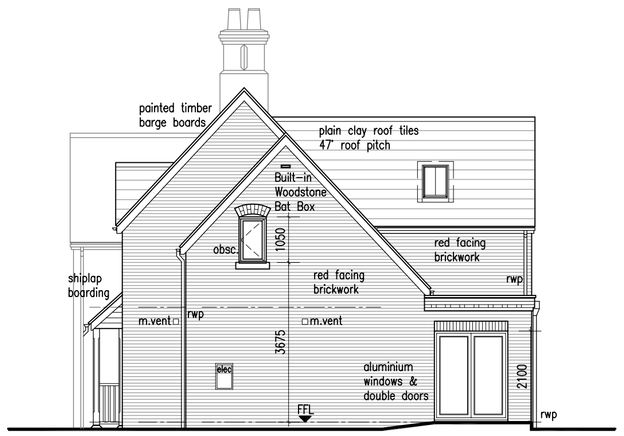

Side Elevation
Scale 1:100

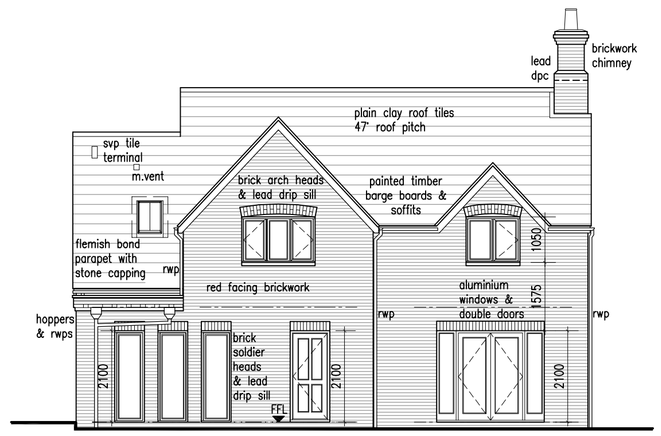

Rear Elevation
Scale 1:100

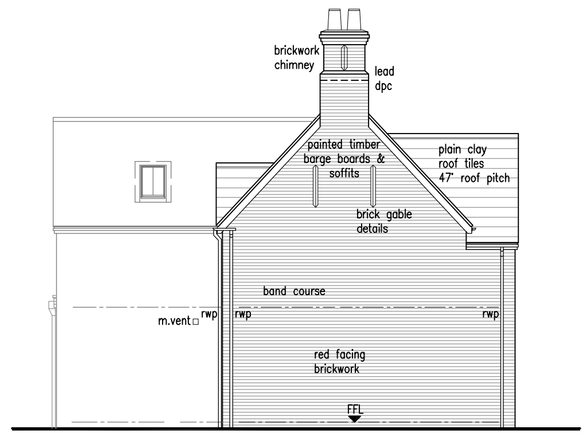

Side Elevation
Scale 1:100

PRODUCTION DRAWING - PLOT 3
PROPOSED RESIDENTIAL DEVELOPMENT - LAND AT MILL HILL - REPTON - DERBYSHIRE

1:100 Metres 0 2 4 6
1:50 Metres 0 1 2 3

Revisions:

F	Client Scheme Amendments	30.04.26
E	Premier Guarantee/Planning Amendments	21.04.26
D	Client Scheme Amendments	16.01.26
C	Client Scheme Amendments	19.12.25
B	Structural Calcs added	17.10.25
A	Client Amendments	10.02.25

DAVID GRANGER ARCHITECTURAL DESIGN LTD

David Granger Architectural Design Ltd
The Old Cottage Hospital
Leicester Road
Ashby de la Zouch
Leicestershire
LE65 1DB

T 01530 560939
W www.davidgrangerdesign.com

Project
Proposed Residential Development
Land at Mill Hill
Repton
Derbyshire

Client
Alexander Bruce Estates

Drawing
Production Drawing
Sheet 7 of 13

Drawing Number 23.4289.55 F

Date: January 2025

Scale: As Shown Drawn By: JAC Checked By: SF

Figured dimensions must be taken in preference to scaled dimensions and any discrepancies are to be referred to David Granger Architectural Design Limited. Contractors, subcontractors and suppliers must verify all dimensions on site before commencing any work or making any workshop drawings. All drawings are copyright of David Granger Architectural Design Limited. Ordnance Survey Data © Crown Copyright, All rights reserved. Licence No. AR100020449. Landmark Ref. LIG0816
Company Reg. No. 5068912